

SASKATCHEWAN

Plan of Township 16, Range 11, West of the Third Meridian

THIRD EDITION, CORRECTED

SCALE 40 CHAINS TO AN INCH

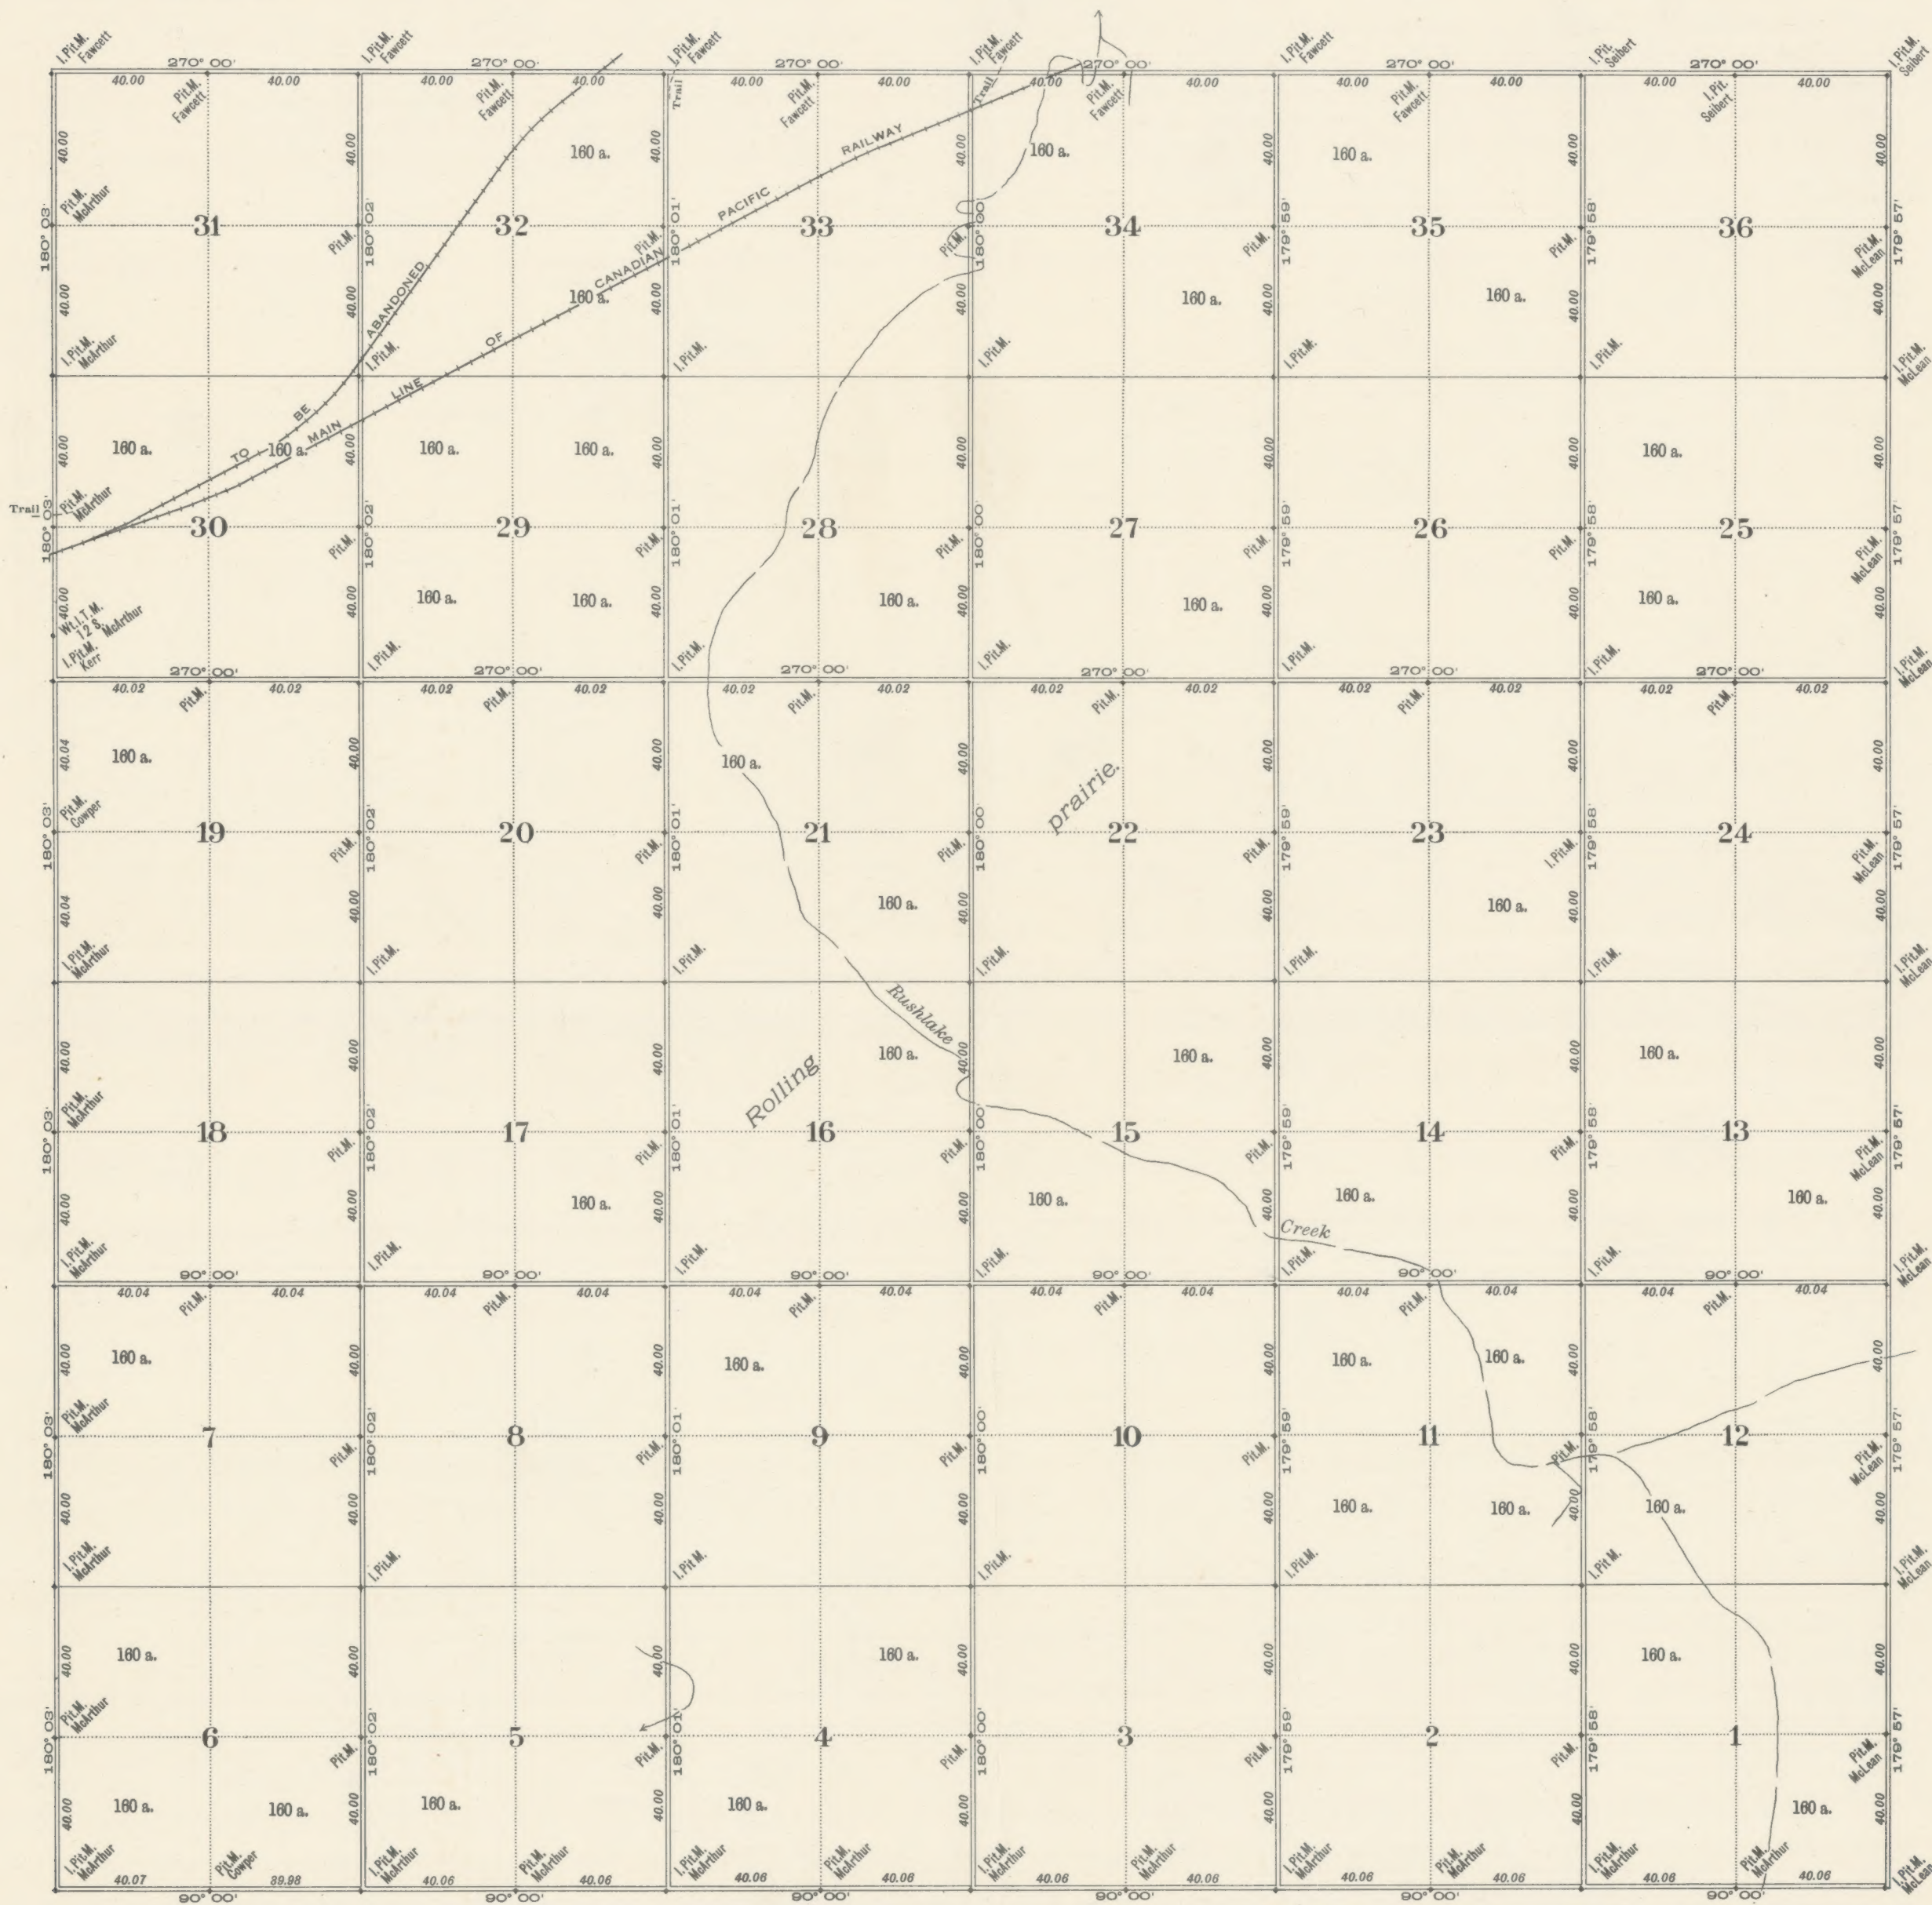


PHOTO-ZINCOGRAPHED AT THE SURVEYOR GENERAL'S OFFICE, OTTAWA, CANADA.

Compiled from official surveys by

T. Fawcett, D.T.S. 21st July, 1882
 J. K. McLean, D.L.S. 31st July, 1882
 J. J. McArthur, D.L.S. 2nd August, 1882
 H. Kerr, D.L.S. 20th July, 1883
 Robertson & Talbot, D.L.S. 15th October, 1883
 F. V. Seibert, D.L.S. 4th October, 1912
 G. C. Cowper, D.L.S. 26th July, 1915

DIAGRAM SHOWING THE
 NUMBERING OF LEGAL SUB-
 DIVISIONS IN A SECTION.

13	14	15	16
12	11	10	9
5	6	7	8
4	3	2	1

NOTE: Distances are in chains. Bearings are reckoned from the astronomical meridian through the centre of the township. Areas in acres are marked on all lands surveyed, except lands that have been patented. The name at a monument is that of the surveyor who erected or restored the monument. All monuments not so designated were erected by Robertson & Talbot.

Department of the Interior, Ottawa, 24th October, 1916.

Approved and Confirmed.

E. Deville

Surveyor General.

MAP COLLECTION
 UNIVERSITY OF ALBERTA
 EDMONTON, ALBERTA
 CANADA

Saskatchewan A-7 Typ 16, R 11 W 3
 [ARCH]